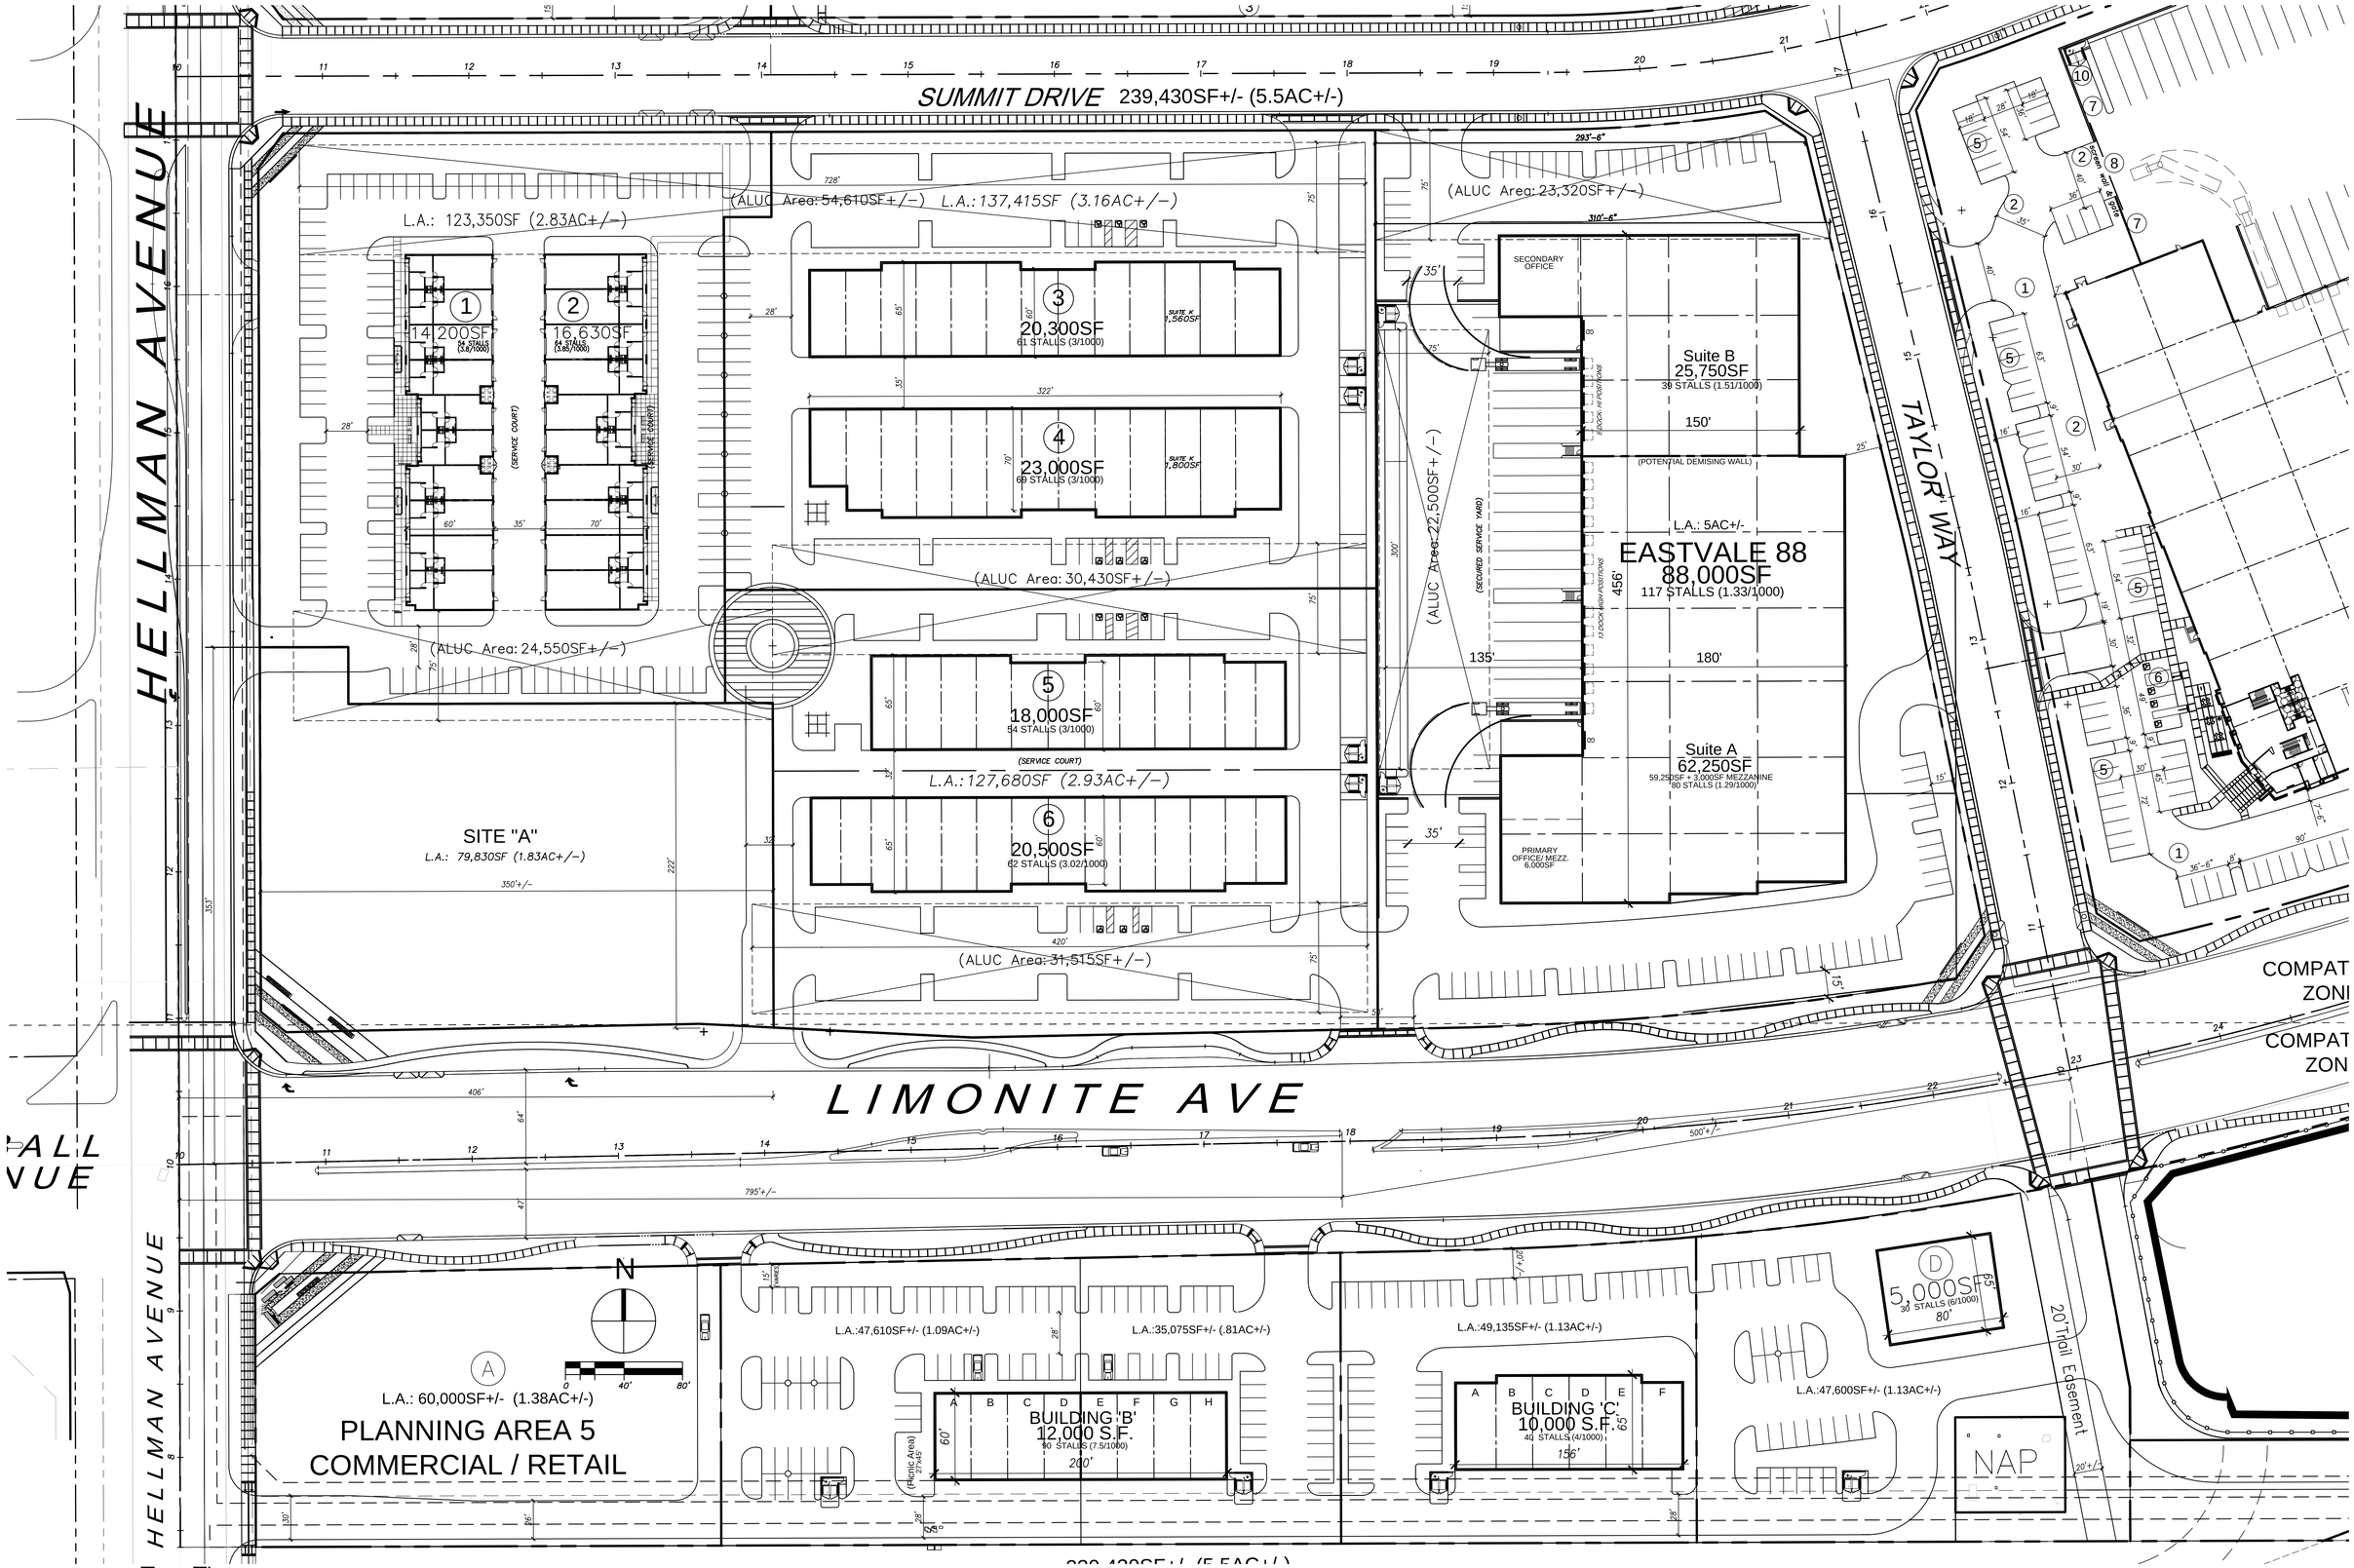

MacDavid Aubort and Associates Incorporated
Architecture • Planning • Interiors
14 Hughes Suite B204 Irvine, California 92612
P: 949.305-2200

the ranch at Eastvale

Western Quadrant/ Planning Area 2 + P.A.5

Eastvale, California

CLIENT:
SUMMIT DEVELOPMENT CORPORATION

DRAWING DATE: 10/02/2017